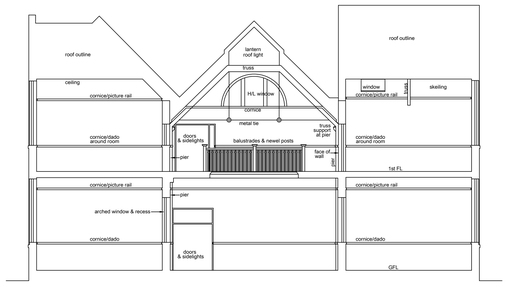

SECTION 1:1

FOR SECTION DIRECTION LINES - SEE FLOOR PLANS

SECTION 2:2

FOR SECTION DIRECTION LINES - SEE FLOOR PLANS

SECTION 3:3

FOR SECTION DIRECTION LINES - SEE FLOOR PLANS

DATUM 0.00m

DATUM 0.00m

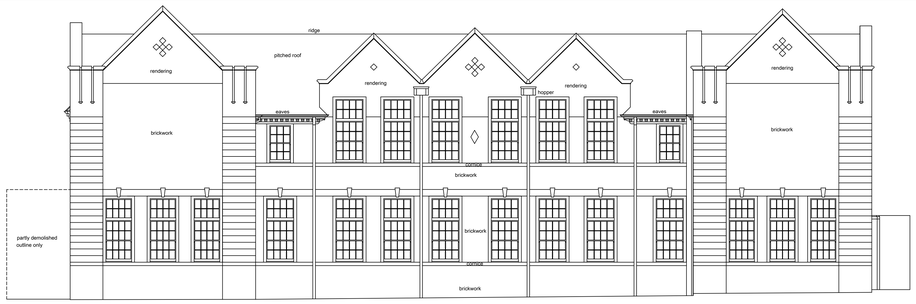

EAST ELEVATION

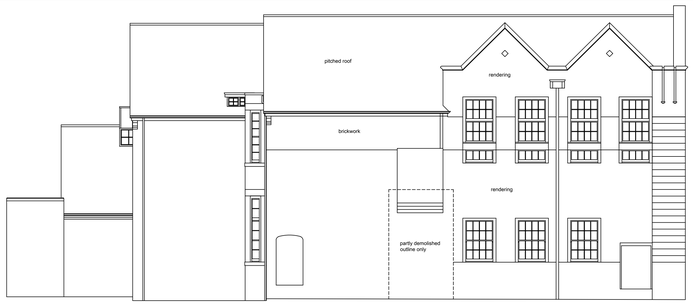

SOUTH ELEVATION

NORTH ELEVATION

DATUM 0.00m

DATUM 0.00m

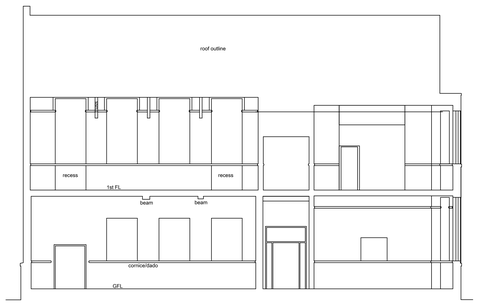

SECTION 4:4

FOR SECTION DIRECTION LINES - SEE FLOOR PLANS

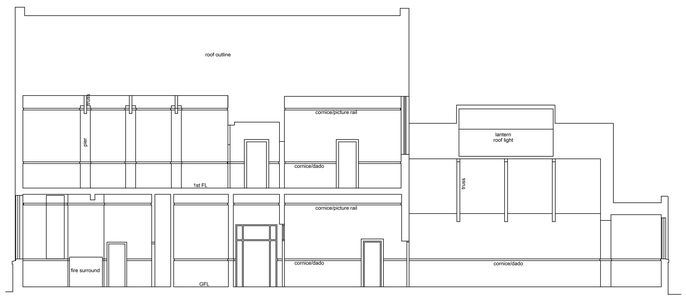

SECTION 5:5

FOR SECTION DIRECTION LINES - SEE FLOOR PLANS

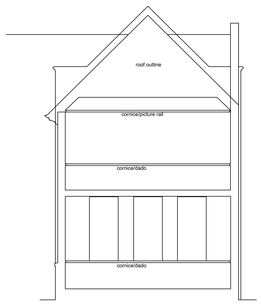

SECTION 6:6

FOR SECTION DIRECTION LINES - SEE FLOOR PLANS

WEST ELEVATION

DATUM 0.00m

DATUM 0.00m

0m 5m 10m 15m

SCALE BAR

Offington Land Surveys
29 Offington Drive
Worthing
West Sussex BN14 9PW
Tel/fax 01903 267614

Job

FORMER CHICHESTER HIGH SCHOOL FOR GIRLS

Plot Scale: 1:100
Sheet Size A0 Landscape

Copyright © September 2011

Drawing No.

9870911 Sections & Elevations

STANDARD REFERENCE
Datum Used: Ordnance Datum Newlyn (ODN)
Local survey translated to OSGB36(2) & ODN by key station acquisition using RTK GPS at accuracy (RMS) +/- 25mm.

Survey Station Shown Thus:
Foul Water Drainage
Storm Water Drainage
Water Mains
Gas Mains
Electricity Cable
British Telecom Cable

True north direction shown is indicative only

The details shown hereon relating to all underground services are as obtained by normal survey observation and methods and also by reference to available records. Although all reasonable efforts have been made no guarantee can be given for the completeness or accuracy of this information

ABBREVIATIONS

AGRWP Above Ground RWP
BT British Telecom IC
CATV Television Cable Pit
CBW Concrete Block Wall
CE Cleaning Eye
CM Cast Metal
CM Cable Marker
CP Catch Pit
DPC Damp-Proof Course
ECP Electricity Cable Pit
EP Electricity Pole
FA Fire Alarm
FH Fire Hydrant
FL Floor Level
G Gully
IC Inspection Chamber
IL Invert Level
LP Lamp post
MH Manhole
RG Road Gully
RWP Rain Water Pipe
SC Stop Cock
SV Stop Valve
SVP Soil & Vent Pipe
TP Telegraph Pole
VP Vent Pipe
WM Water Meter
WO Water Wash Out

FENCES

FCB Close Boarded
FCP Chestnut Paling
FPk Picket
FPal Metal Palisade
FP Panel
FPW Post & Wire
FTr Trellis